


REGISTRO SECUNDARIO 100x50x15 cm


R1 REGISTRO SECUNDARIO 45x45x15 cm

- TOMA RTV F.I.-SAT
- TOMA TELEFONO DE 6 VIAS
- TOMA DATO CAT.6 FTP

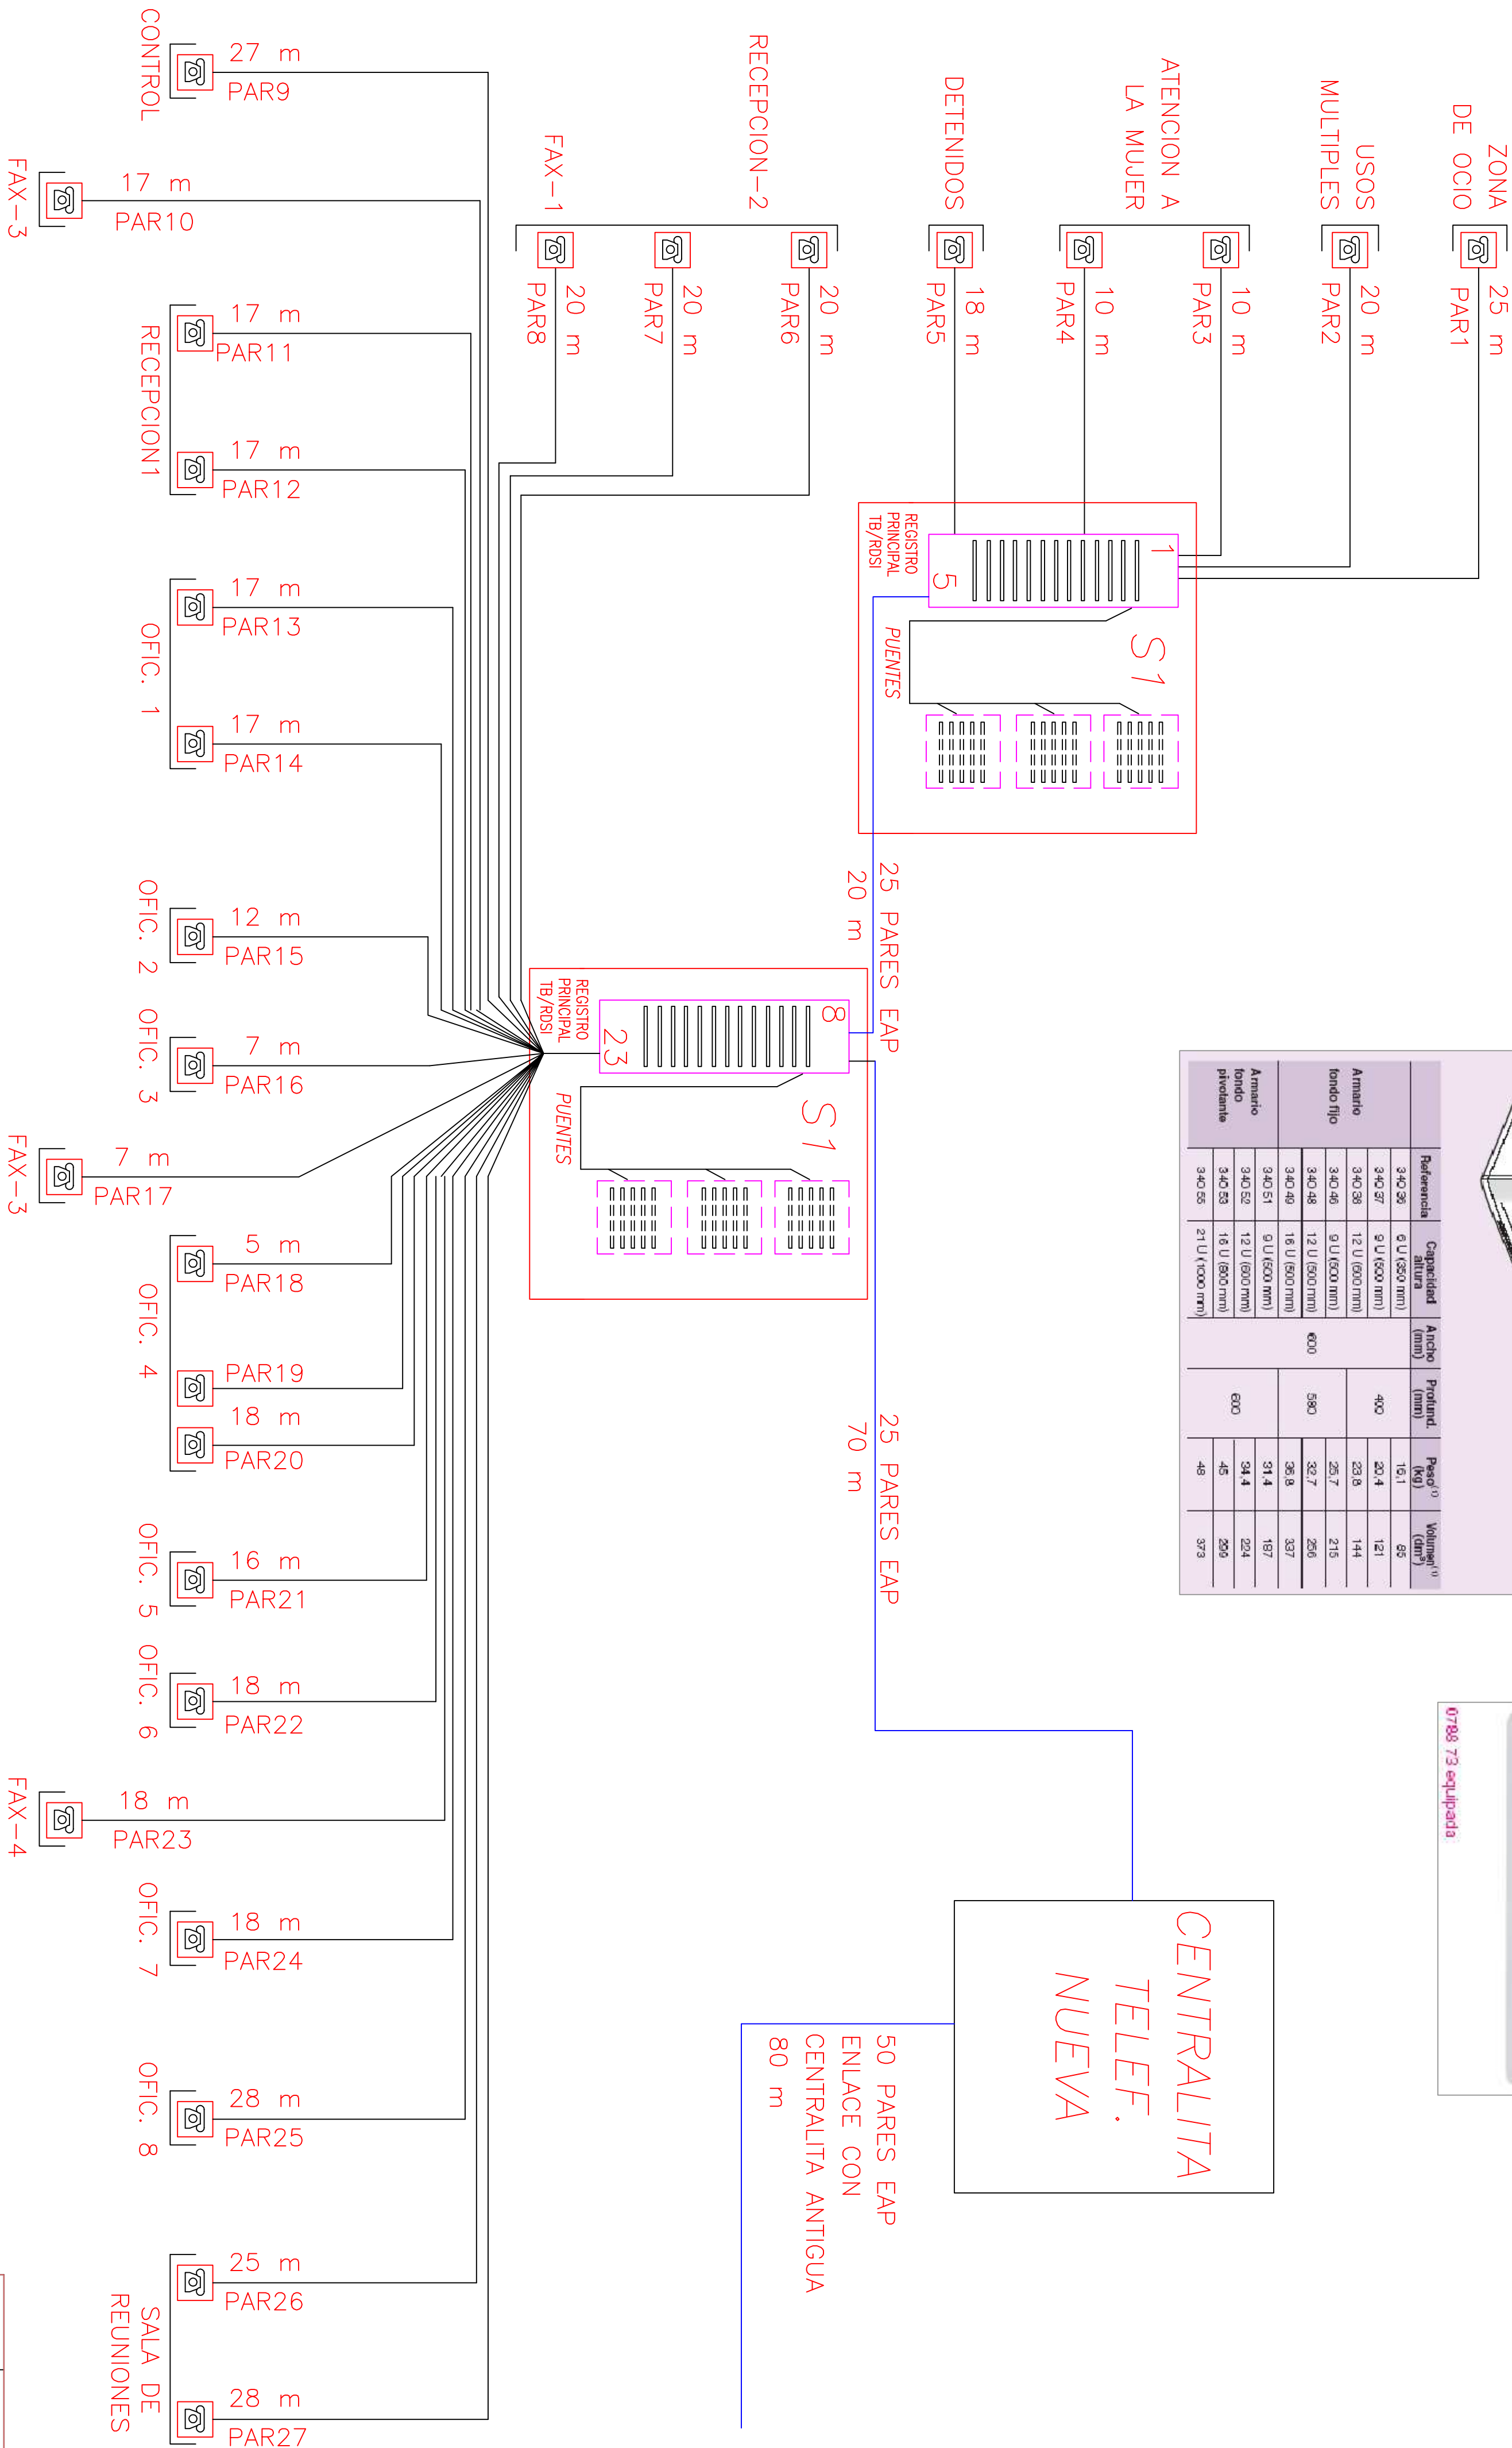

ESQUEMA TELEFONIA

Tamaño de los armarios murales

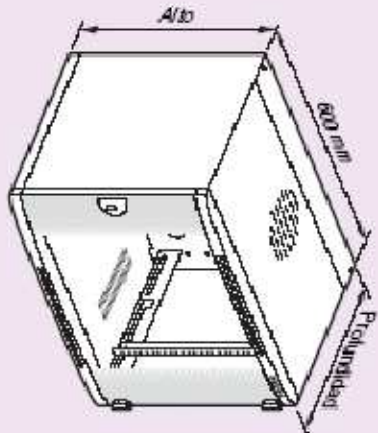

Referencia	Capacidad altura (mm)	Ancho (mm)	Profund. (mm)	Peso ⁽¹⁾ (kg)	Volumen ⁽¹⁾ (dm ³)



0788 73 equipada

CENTRALITA TELEF. NUEVA

50 PARES EAP ENLACE CON CENTRALITA ANTIGUA 80 m